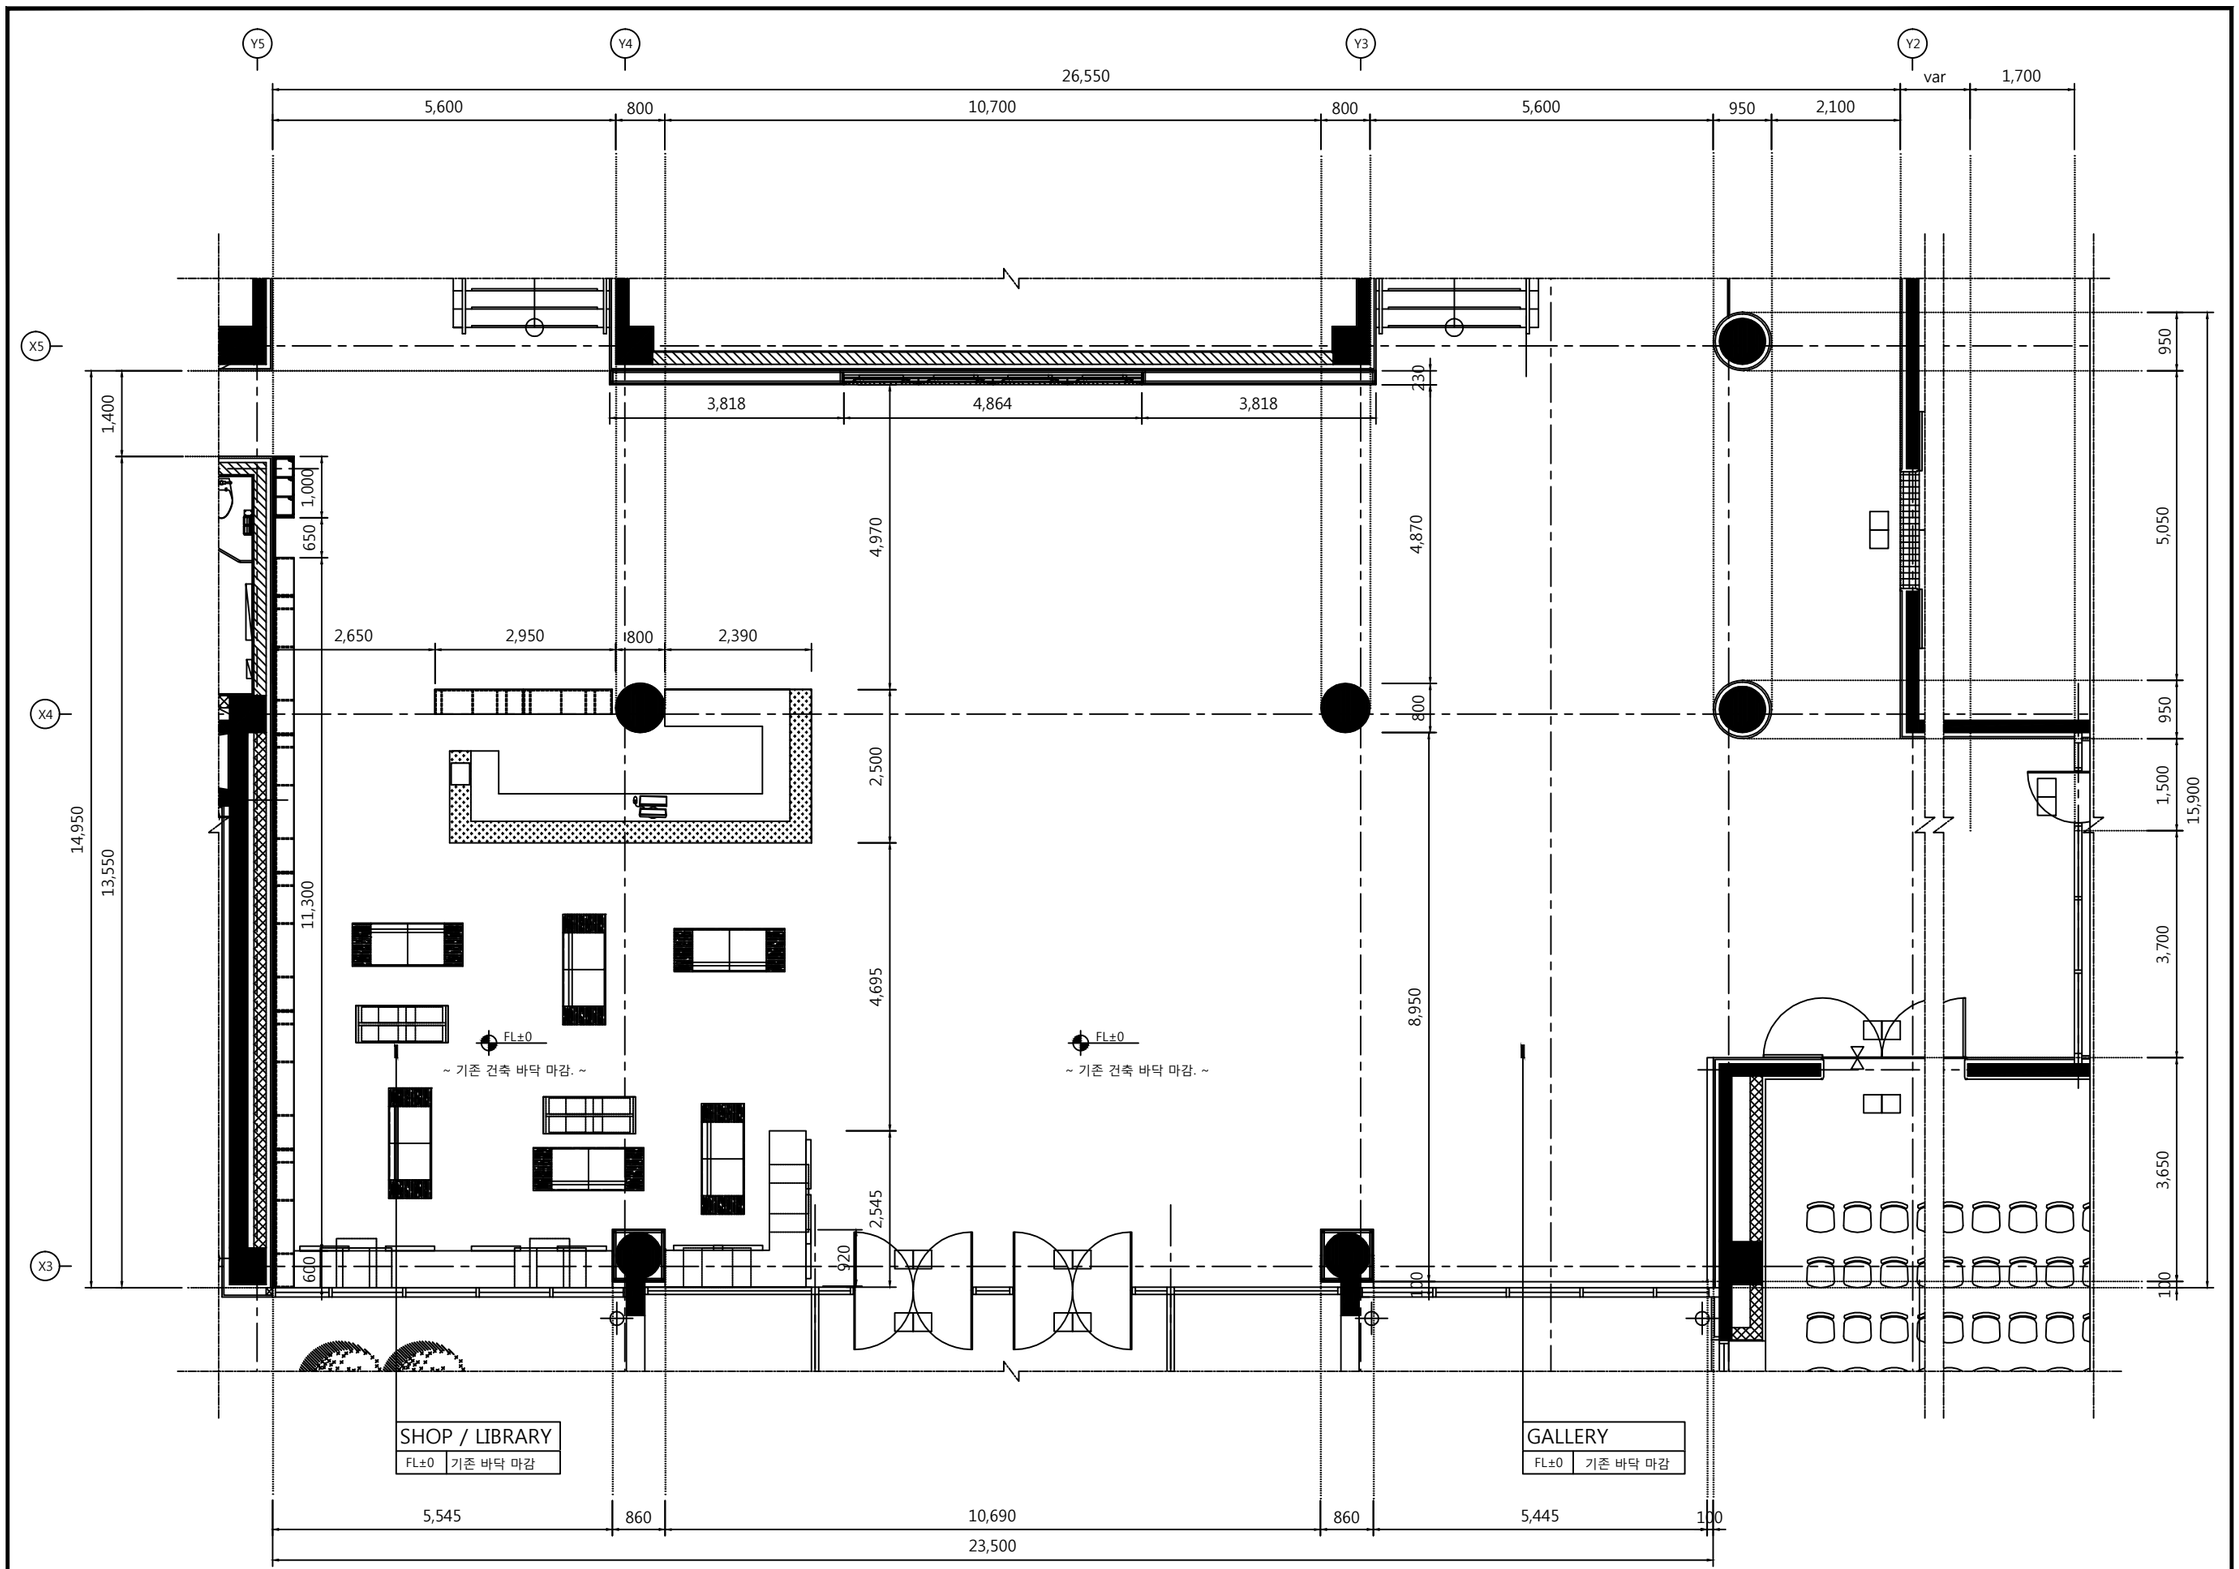

1 전체 구조 평면도
SCALE 1/100

PROJECT
실학박물관
로비 리뉴얼 공사

CLIENT

INTERIOR ARCHITECTURE
101 DESIGN WORKS

EXTERIOR ARCHITECTURE

NOTE

REVISIONS	DATE	REMARK
1		

SHEET TITLE:
전체 구조 평면도

PROJECT NO	DRAWN BY
CHECKED BY	APPROVED BY
DATE 2017.02	SCALE A1: 1:50 A3:1:100

CAD FILE

DRAWING NO	SHEET NO
EX-101	007